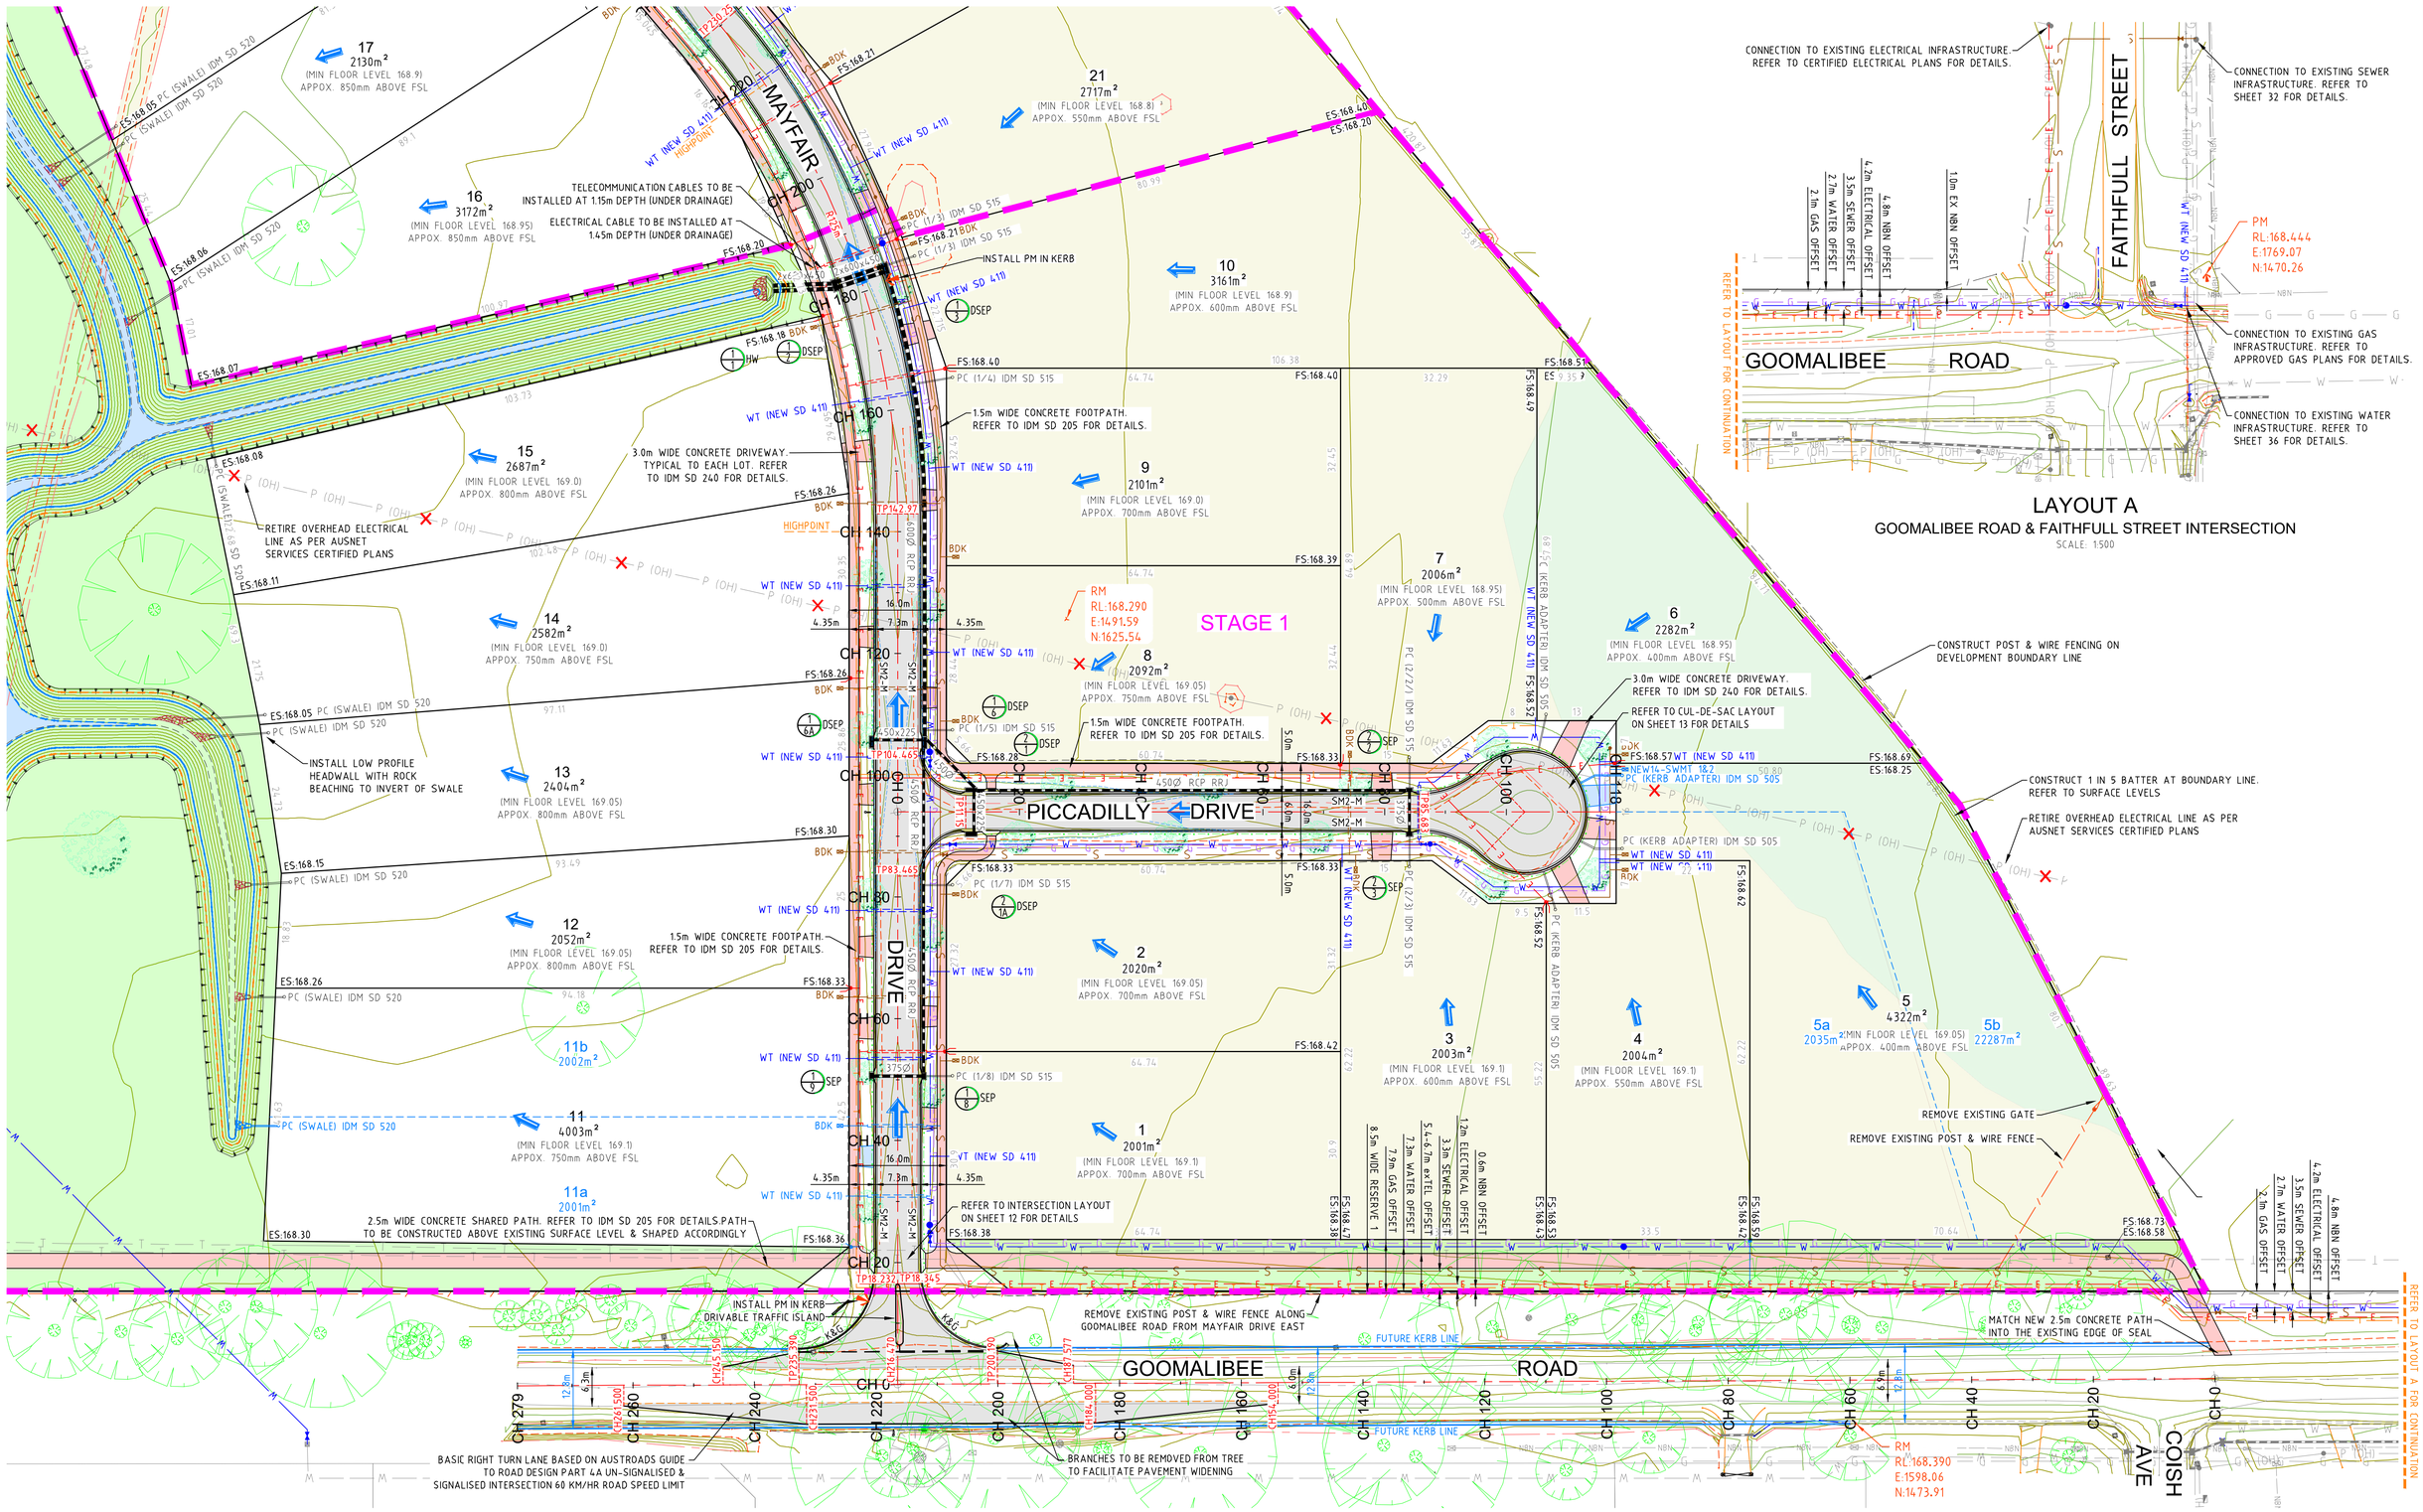

LAYOUT A

GOOMALIBEE ROAD & FAITHFULL STREET INTERSECTION

SCALE: 1:500

Issue	Amendments	Int	Date
4.	RESERVE WIDENING (EXISTING TELSTRA)	JM	28JAN21
3.	NORTH EAST WATER COMMENTS	JM	6SEP20
2.	APPROVAL ISSUE	JM	3AUG20
1.	PRELIMINARY ISSUE	JM	25MAR20

REVISIONS

NOTES

0 5 10 15 20 25m
Scale 1:500

THIS DOCUMENT REMAINS THE PROPERTY OF EDM GROUP AND IS ONLY TO BE USED FOR ITS COMMISSIONED PURPOSE IN ACCORDANCE WITH THE TERMS OF THAT COMMISSION. UNAUTHORISED USE OF THIS DOCUMENT IN ANY FORM WHATSOEVER IS PROHIBITED. © EDM Group

Designed	JM
Checked	RTR
Drawn	JM
Survey	EDM
Date	25MAR20
Datum	AHD

EDM Group
PLANNERS SURVEYORS & ENGINEERS
OFFICES 99 HUME ST
PO Box 317 WODONGA 3689
Ph (02) 6057 8578
Fax (02) 6056 2392
EDM Group ABN 12 532 366 914
www.edmgroup.com.au

PARK LANE ESTATE BENALLA PTY LTD
75 LOT LOW DENSITY RESIDENTIAL SUBDIVISION
LOT 1 PS614726 (P0151/12)
40 GOOMALIBEE ROAD, BENALLA VIC 3671
LAYOUT PLAN

Drawing No. 200011 Model
Scale 1:500
SHEET 3_0F39
Original Sheet A1

P:\2000\20001100 Park Lane Estate - 40 Goomalibee Road, Benalla\Eng Design\Dwg\200011 Model.dwg